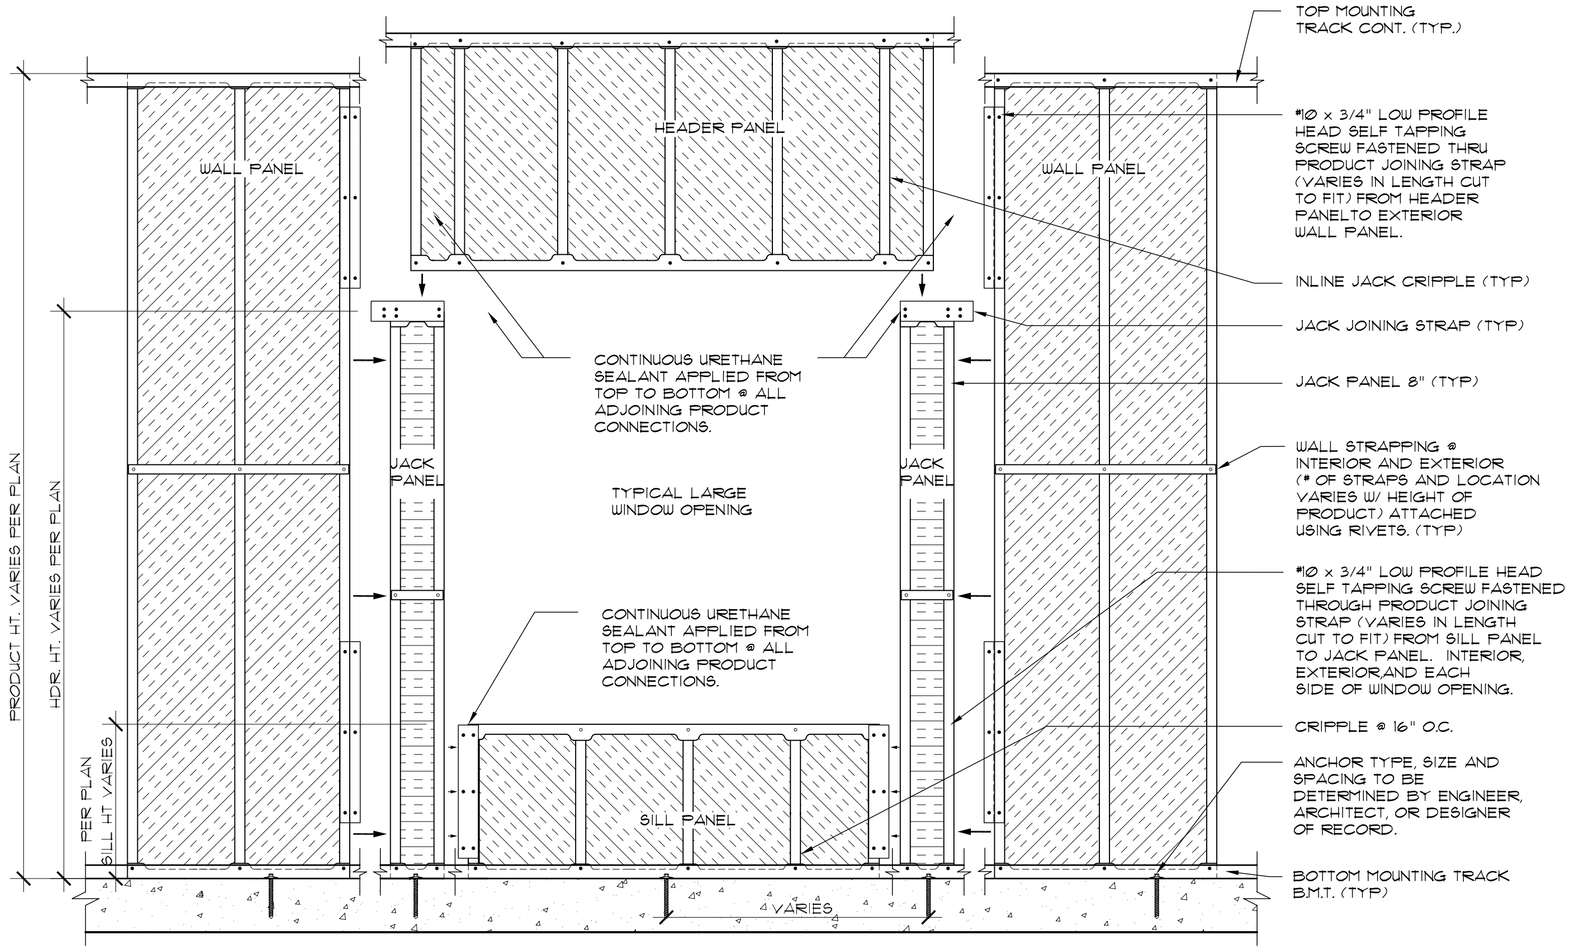

1 LARGE WINDOW ASSEMBLY (TYP.)
SCALE: 3/4" = 1'-0"
0" 1' 2' 3'

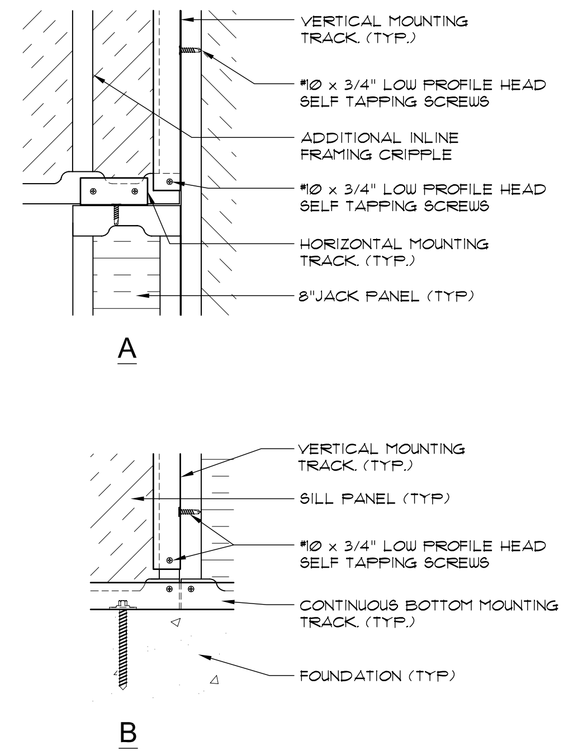

2 ENLARGED ALT TRACK CONNECTION DETAIL (TYP.)
SCALE: 1 1/2" = 1'-0"
0" 4' 8' 12'

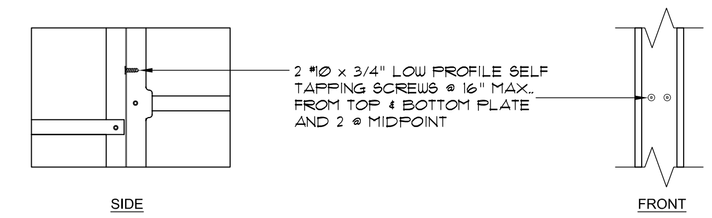

3 INTERIOR WALL TO WALL CONNECTION DETAIL (TYP.)
SCALE: 1 1/2" = 1'-0"
0" 4' 8' 12'

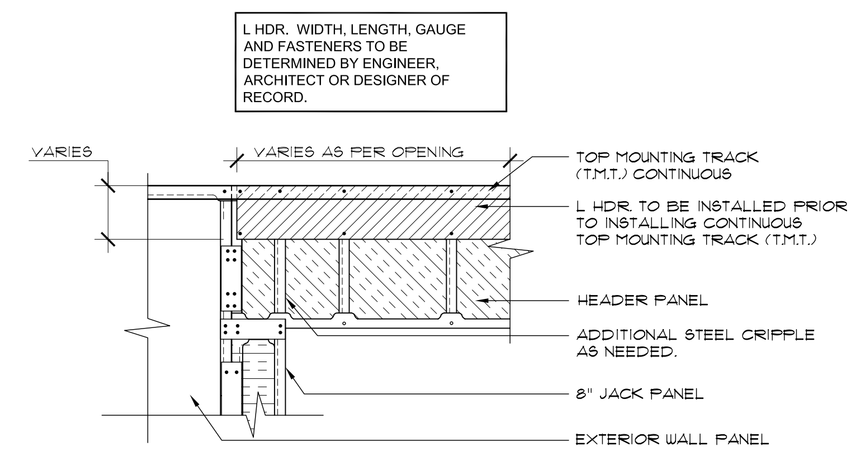

4 HDR. PRODUCT W/ L HDR. CONNECTION (TYP.)
SCALE: 3/4" = 1'-0"
0" 1' 2' 3'

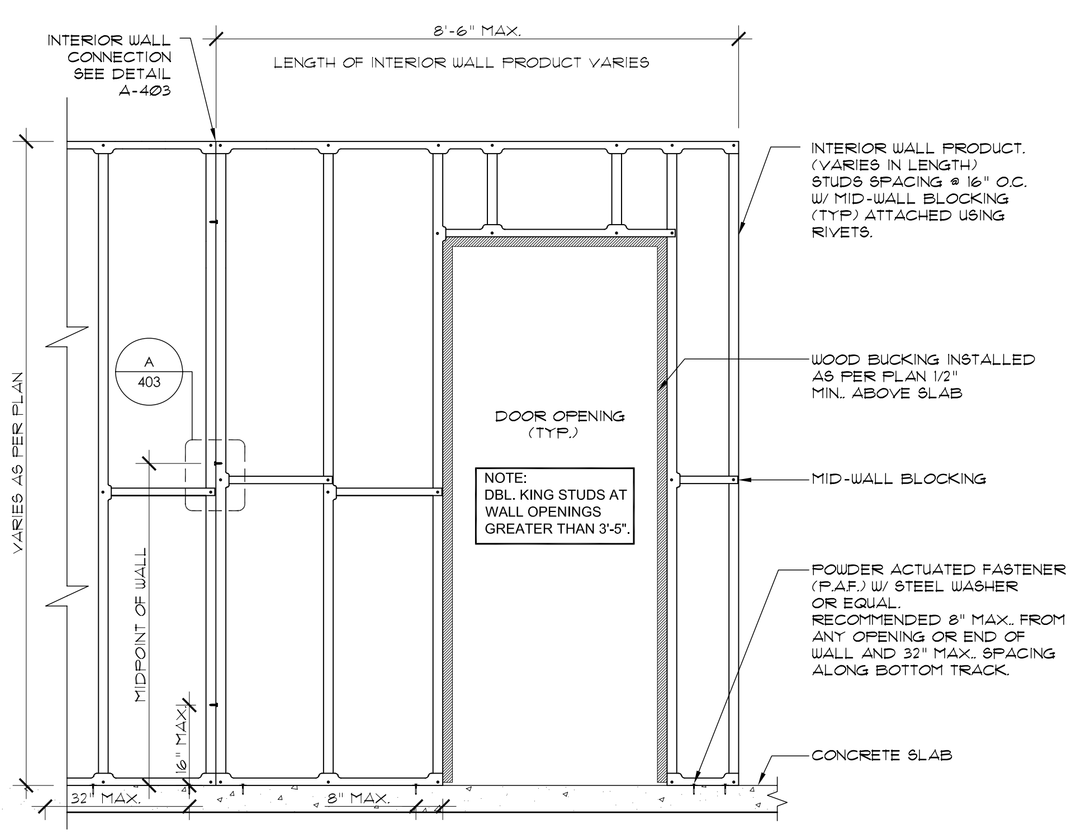

5 INTERIOR WALL W/ DOOR (TYP.)
SCALE: 3/4" = 1'-0"
0" 1' 2' 3'

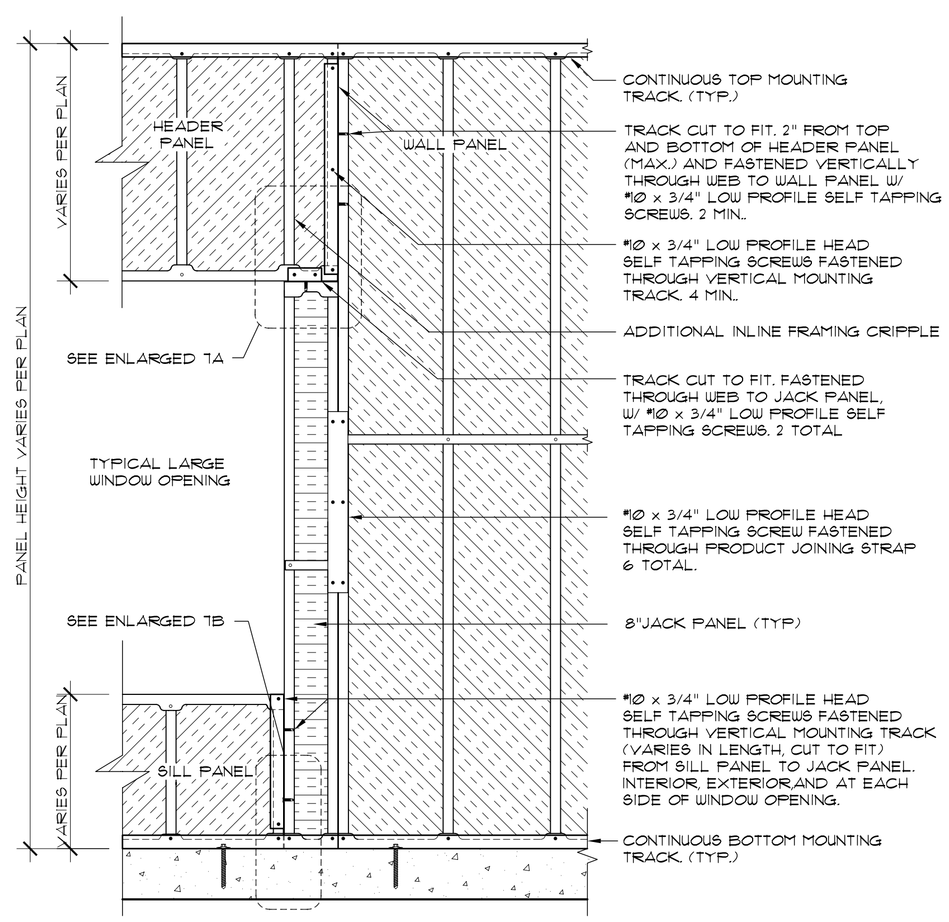

6 MULTI PANEL ASSEMBLY W/ ALT. TRACK CONNECTION
SCALE: 3/4" = 1'-0"
0" 1' 2' 3'

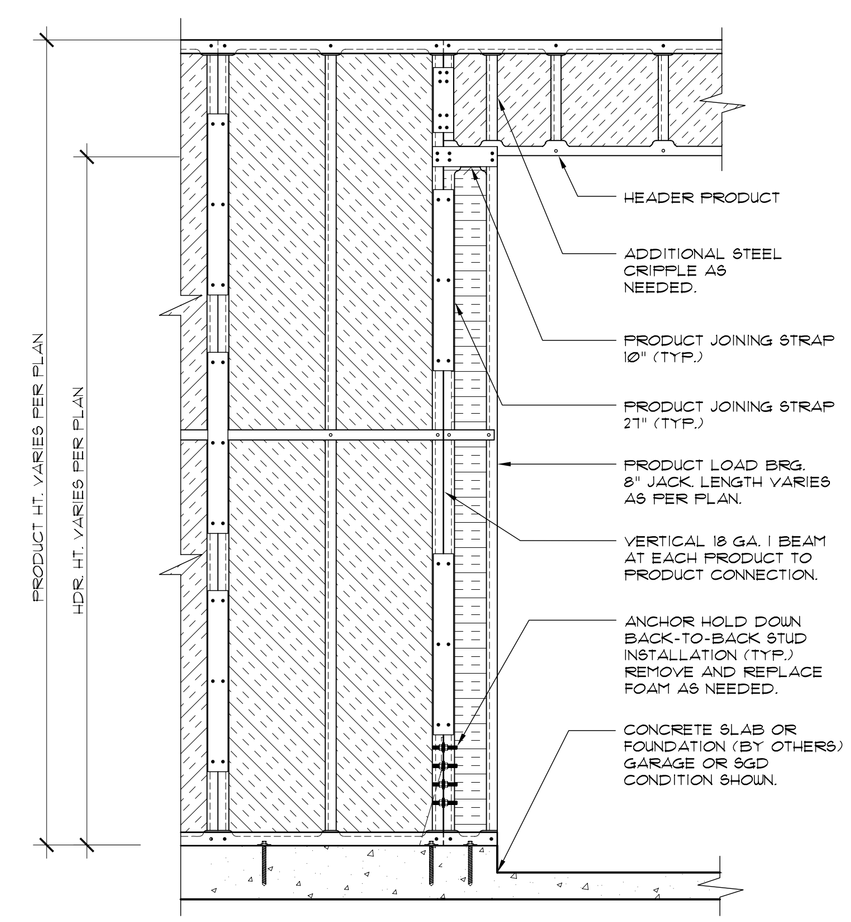

7 EXT.. PRODUCT W/ JACK TO HDR. CONNECTION (TYP.)
SCALE: 3/4" = 1'-0"
0" 3/4" 2" 3"

NOTE: STANDARD DETAIL LIBRARY IS PROVIDED AS A REFERENCE. IT IS THE RESPONSIBILITY OF THE DESIGNER OR ENGINEER OF RECORD TO MODIFY THESE DETAILS TO COMPLY WITH LOCAL BUILDING CODES. DETAILS ALSO MAY BE MODIFIED TO DEMONSTRATE FINISHES OR OTHER PROJECT SPECIFIC ITEMS.

5999 central avenue suite 102
st. petersburg, fl 33710
phone: 800.961.4880
fax: 727-384-5170
www.platinumadvanced.com

"build faster and better for less"

CONNECTION DETAILS
TYPICAL INSTALLATIONS

PLATINUM
Advanced Technologies, Inc.

SHEET ISSUE:

SHEET TITLE:
LARGE OPENING DETAILS

SHEET INFORMATION:

JOB NO.:	xxxxxx
DATE ISSUED:	09.10.07
DRAWN BY:	XX
REVIEWED BY:	XX

A402 3 OF 6